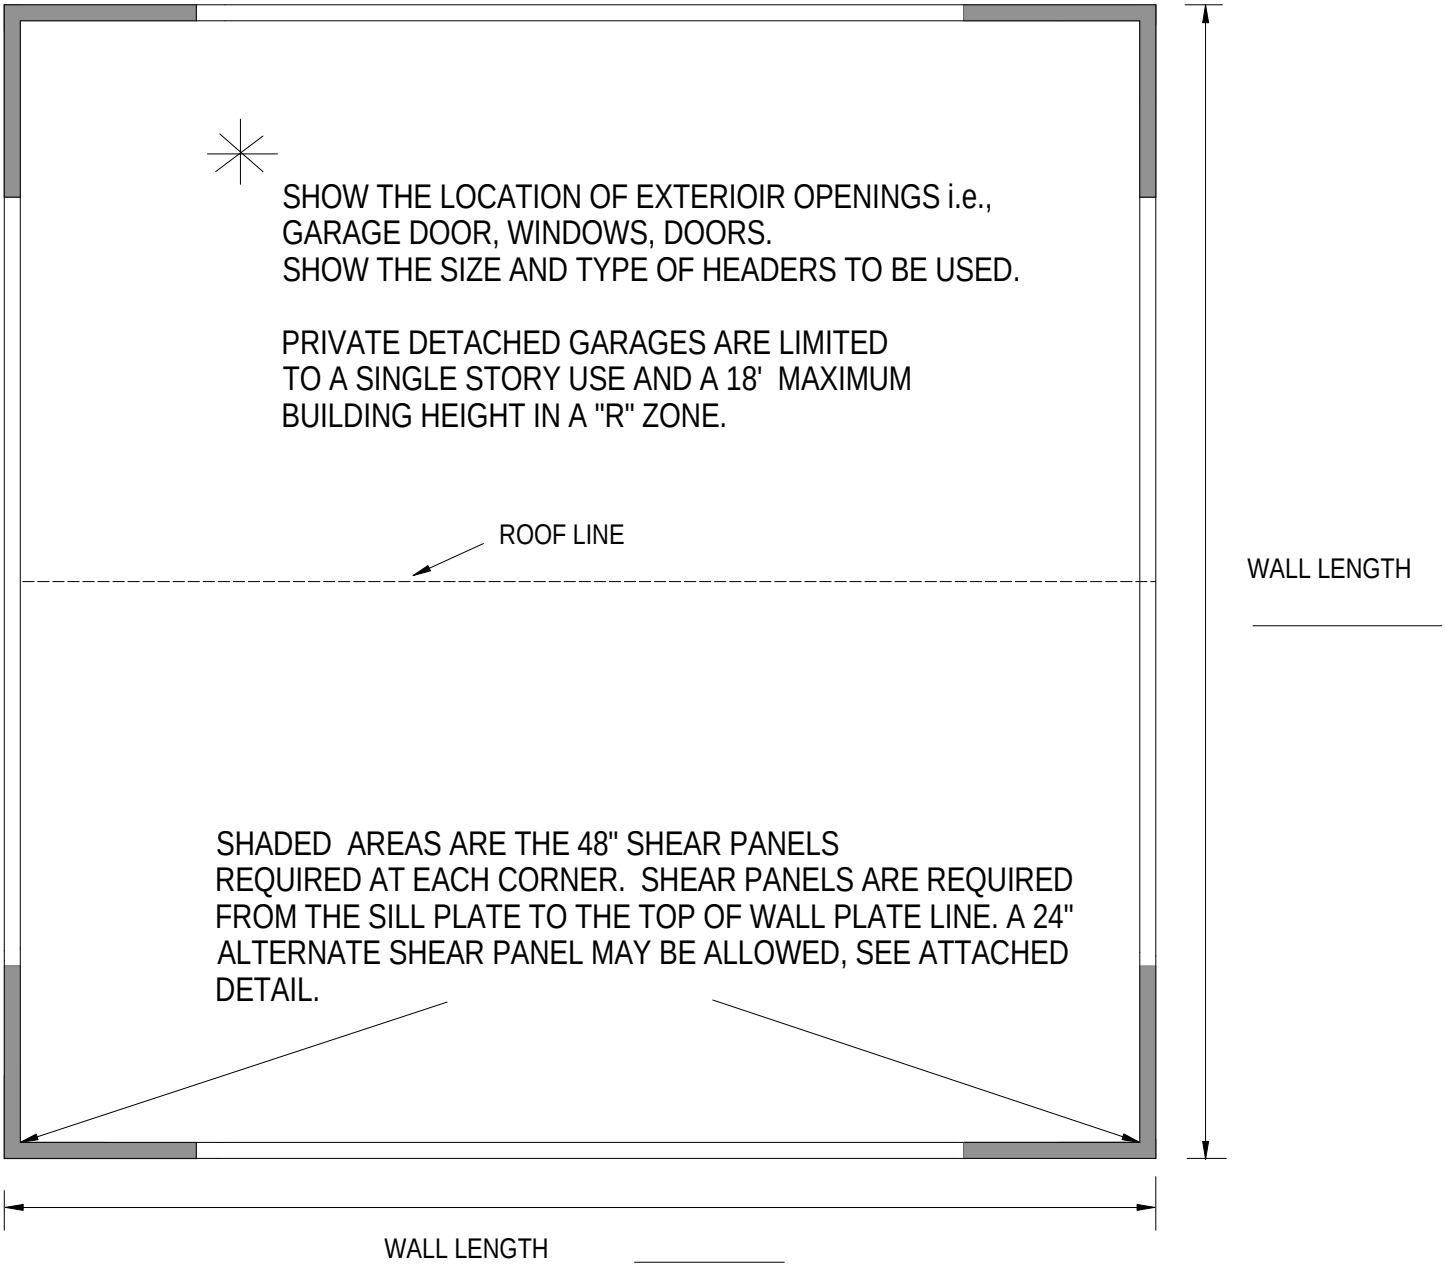GARAGE FLOOR PLAN